SURVEY

GROUND FLOOR FLOOD SUMMARY

- AREA 'A' REQUIRING WET FLOOD PROOFING = 475 SF
- TOTAL FLOOD VENT COVERAGE PROVIDED = 500 SF
- AREA 'B' REQUIRING WET FLOOD PROOFING = 450 SF
- TOTAL FLOOD VENT COVERAGE PROVIDED = 500 SF
- AREA 'C' REQUIRING WET FLOOD PROOFING = 80 SF
- TOTAL FLOOD VENT COVERAGE PROVIDED = 200 SF

Flood Vent Style 'A'
Insulated Flood Vent w/ Finish Trim
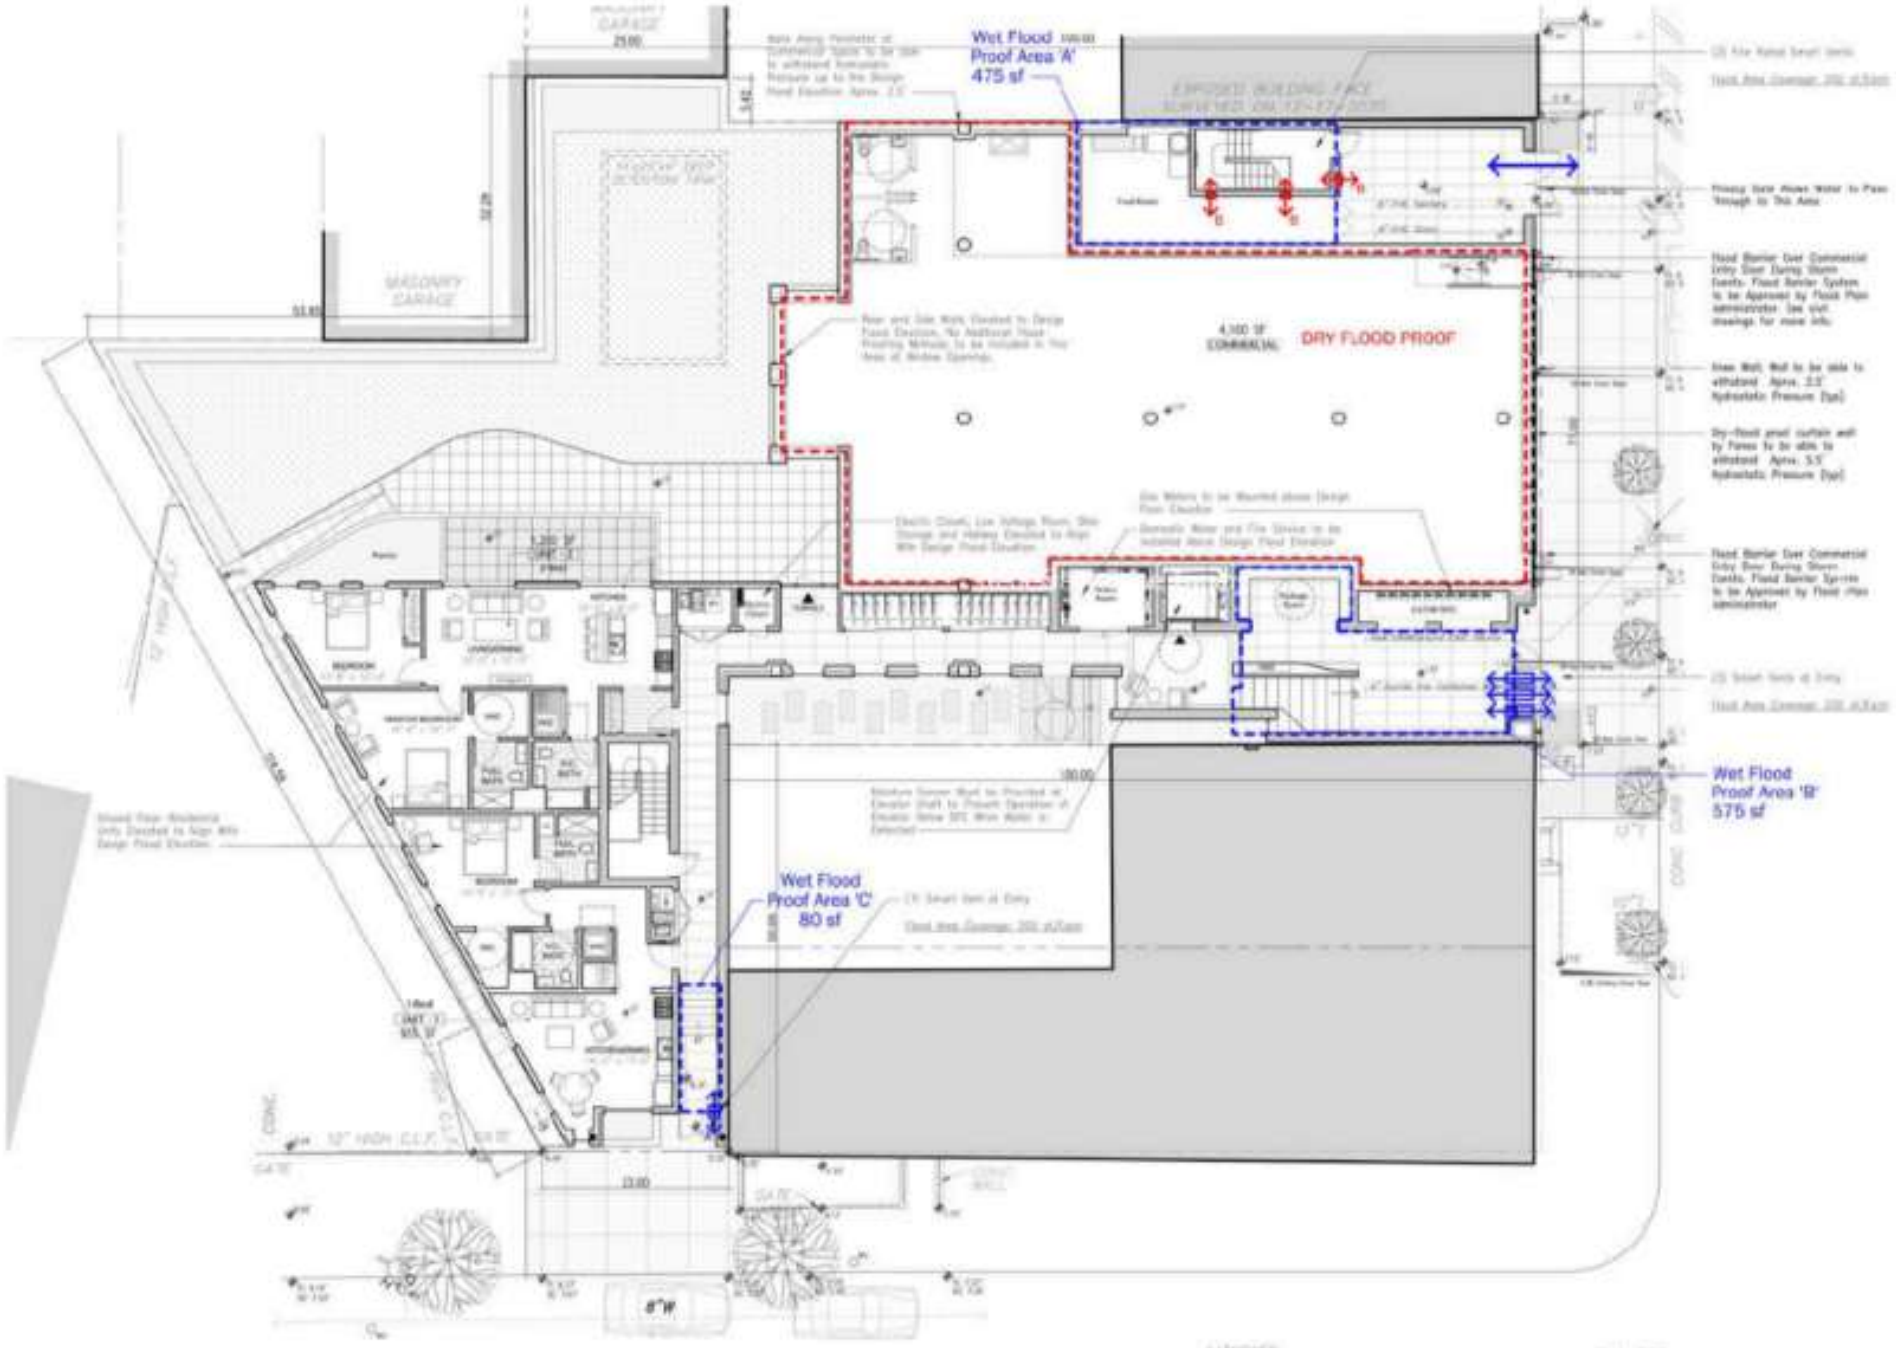
Flood Vent Style 'B'
Insulated Flood Vent w/ 2 Hr. Fire Damper