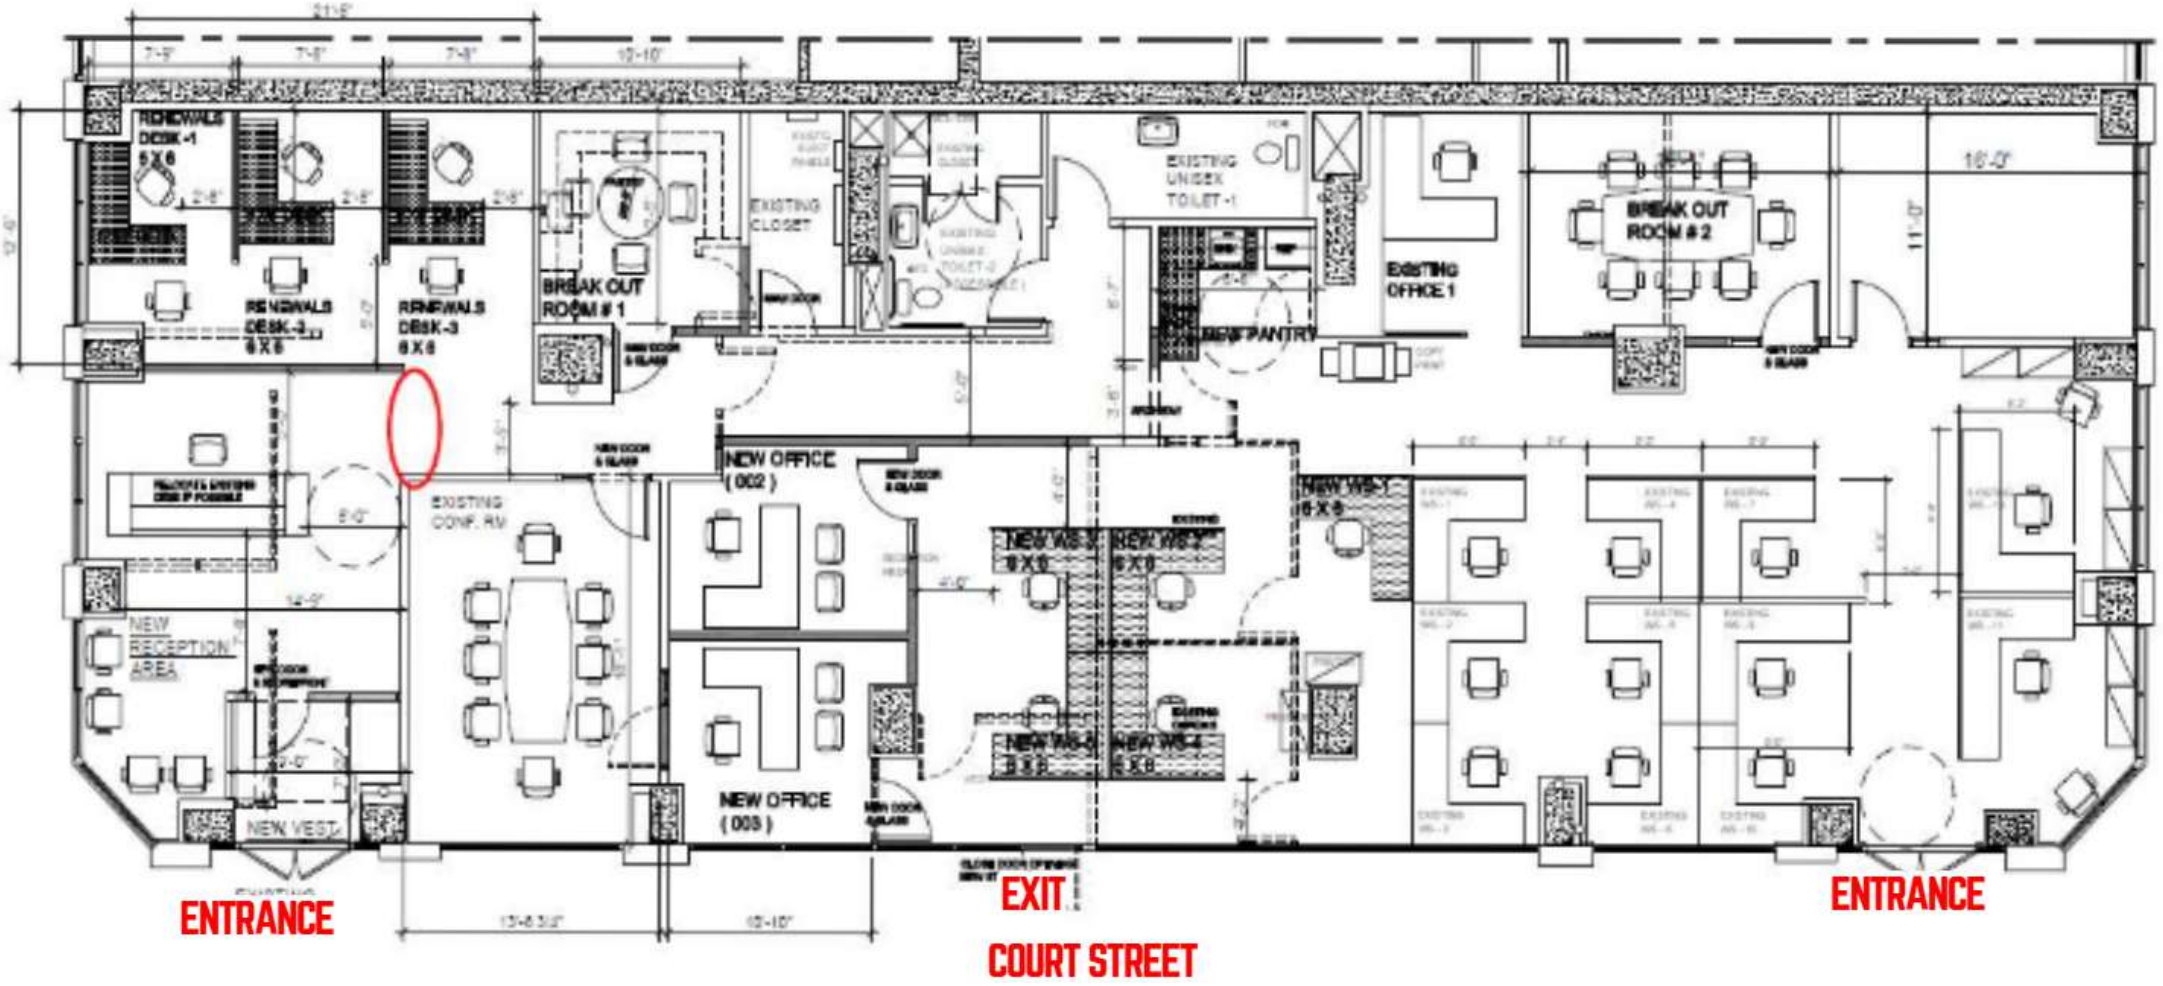

RENEWALS DESK-1 5'X6'
RENEWALS DESK-2 6'X6'
RENEWALS DESK-3 6'X6'
BREAK OUT ROOM # 1
EXISTING CLOSET
EXISTING UNISEX TOILET-1
NEW PANTRY
EXISTING OFFICE 1
BREAK OUT ROOM # 2
NEW OFFICE ( 002 )
EXISTING CONF. RM
NEW RECEPTION AREA
NEW VEST.
NEW OFFICE ( 003 )
NEW WS-1 6'X6'
NEW WS-2 6'X6'
NEW WS-3 6'X6'
NEW WS-4 6'X6'
NEW WS-5 6'X6'
ENTRANCE
EXIT
COURT STREET
ENTRANCE